


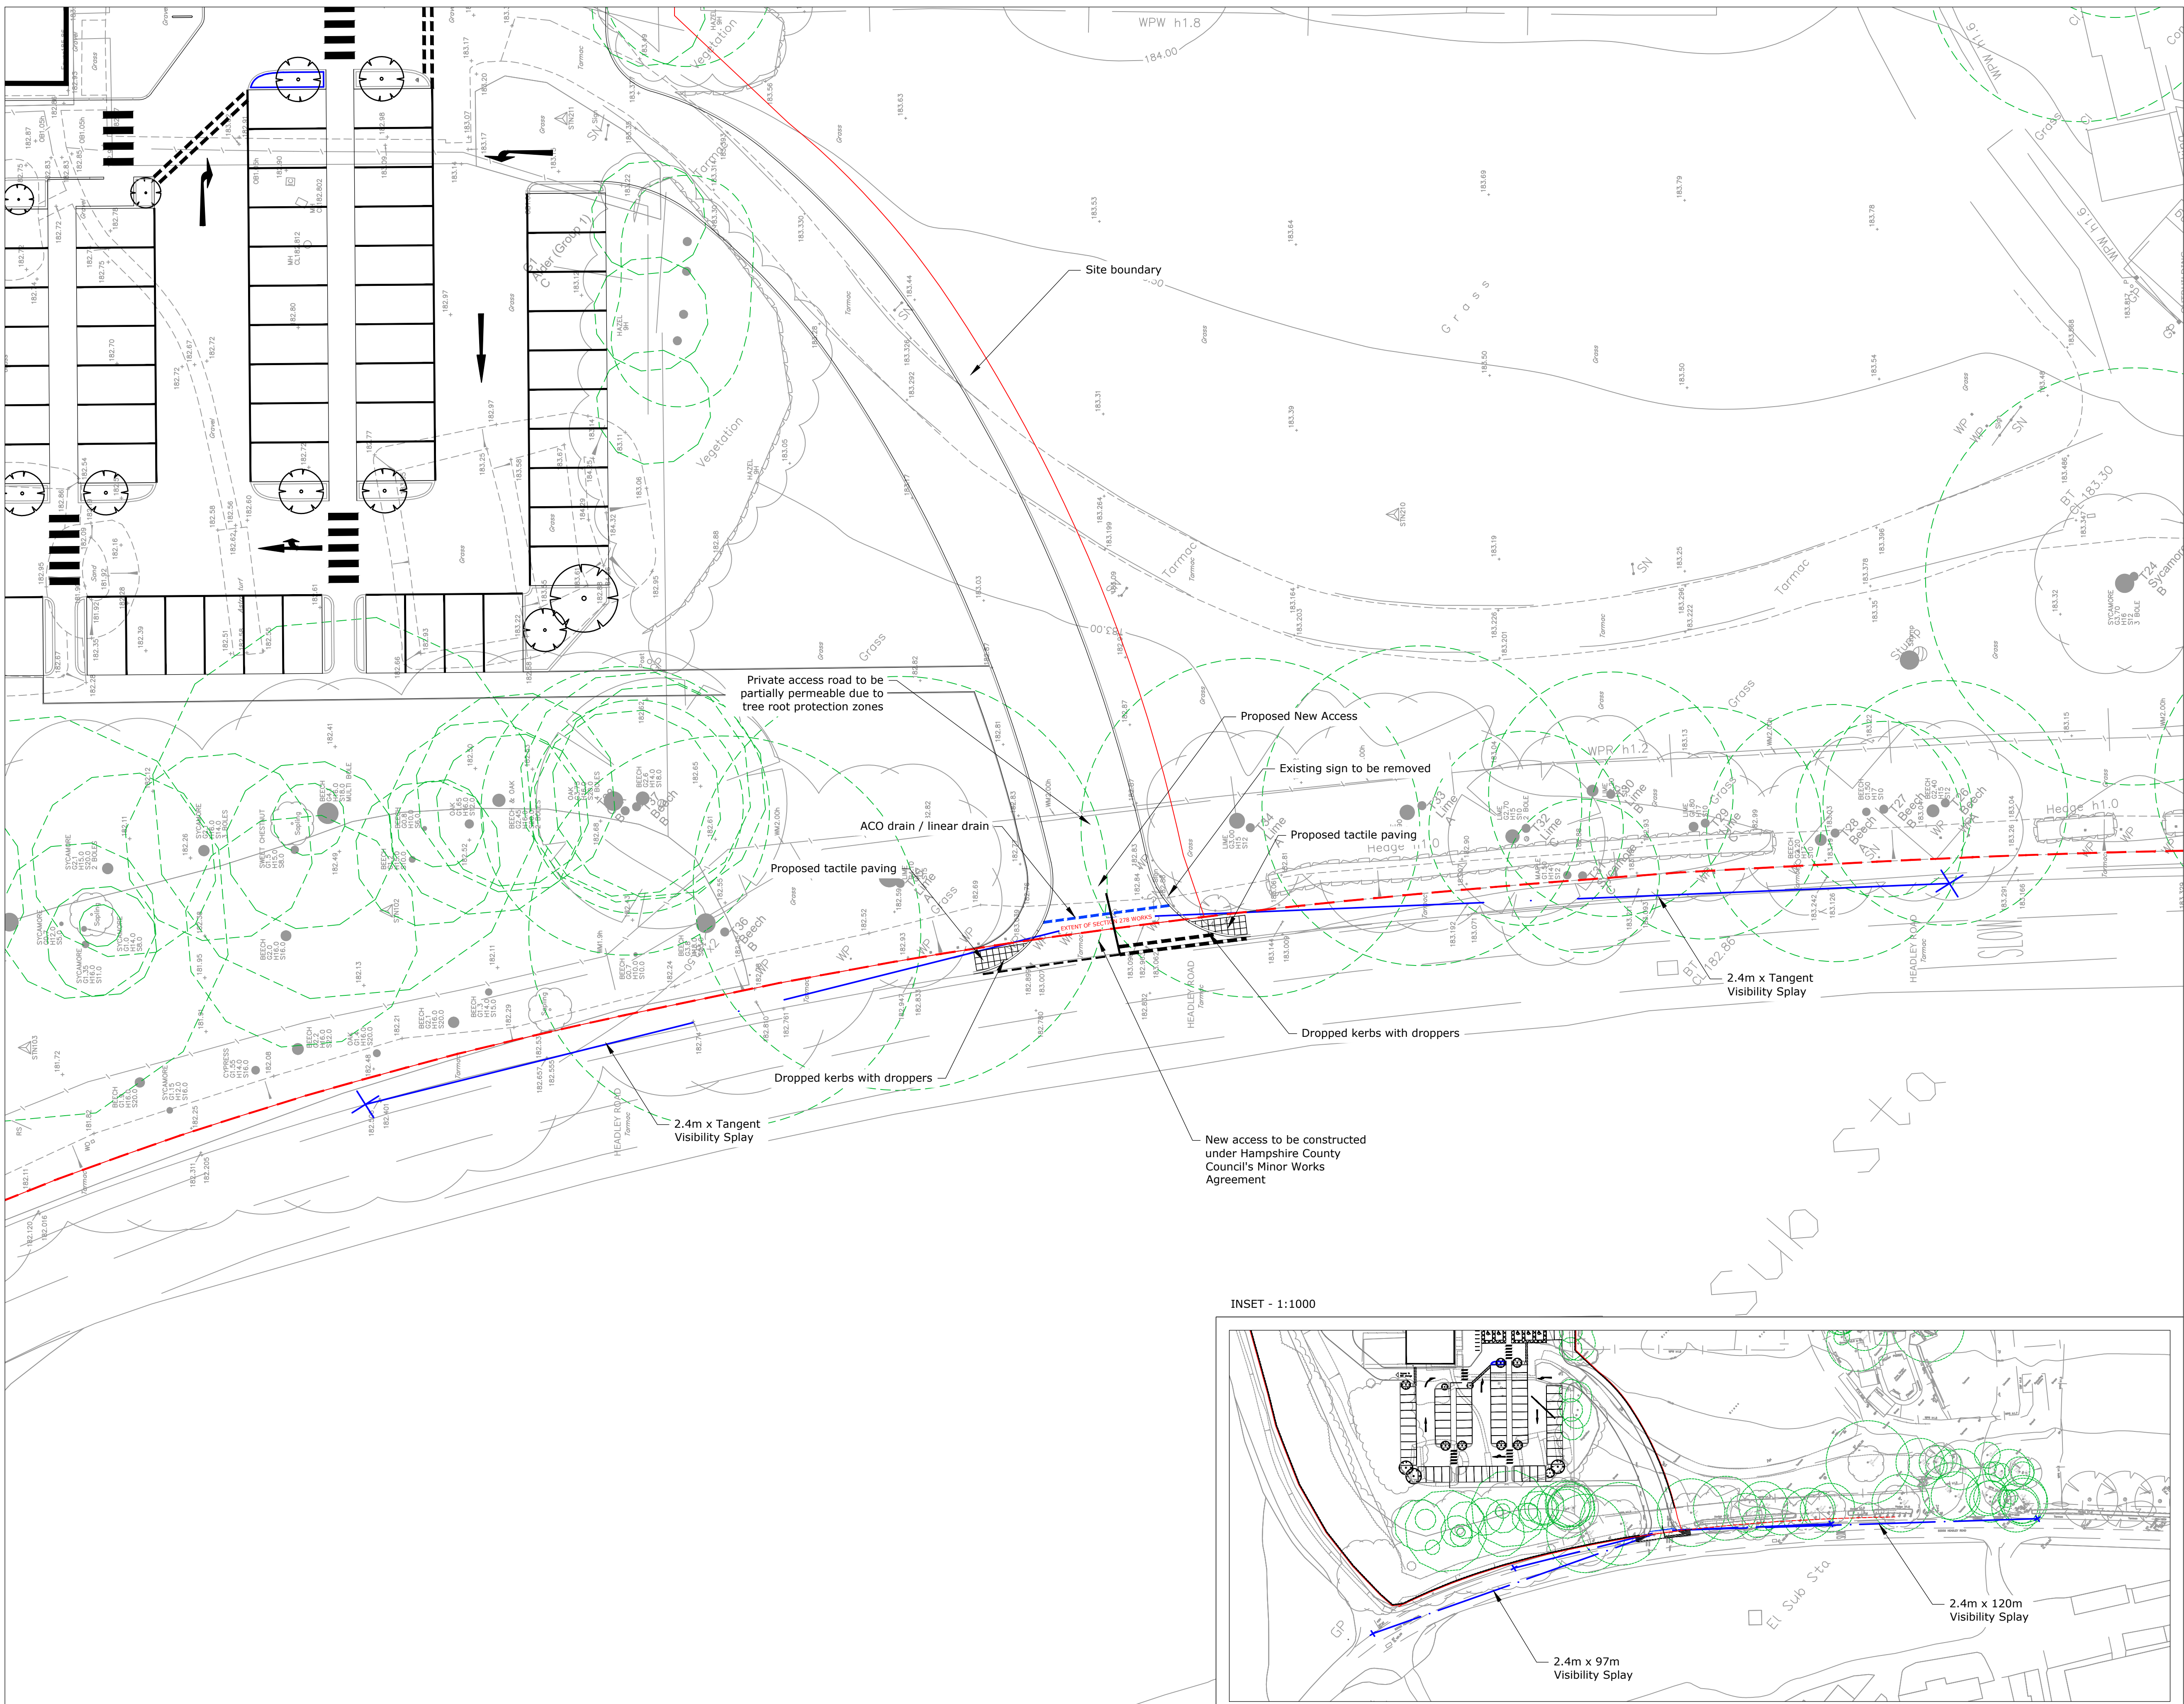

- Notes
- Any discrepancies shall be reported to the engineer immediately, so that clarification can be sought prior to commencement of work.
 - All dimensions are in metres unless stated otherwise.
 - All works shall to be carried out in accordance with the Department for Transport Specification For Highway Works.
 - Unless otherwise stated, all clause numbers refer to the Specification For Highway Works.
 - Refer to Statutory Undertakers records for details of apparatus present within the construction areas. The Contractor is responsible for coordinating all works with Statutory Undertakers including any raising or lowering of chamber covers where required to match new levels.
 - It is the responsibility of the contractor to undertake traffic management. The contractor is to agree traffic management for the contract with HCC Highways Department prior to commencement of the Works.
 - The contractor is to complete the Highway Works within the existing highway boundary. There is no agreement with adjacent landowners for use of their property.
 - This drawing shall be read in conjunction with all other relevant drawings and specifications.
 - It will be the responsibility of the Contractor to provide as-built drawings.
 - The Contractor shall carried out CBR test prior to commencement of the works in accordance with HCC requirements.
 - S278 works to be constructed at the same time as the on-site access road works.
 - Arboriculturist supervision required during works in the highway, to ensure there is no damage to the TPO tree and roots.
 - All vegetation in Visibility Splays will be cut back / removed.

- Legend
- Highway boundary
 - New precast concrete kerb
 - New precast concrete edging
 - Proposed ACO / Linear Drain

D Drawing issued for construction	NM	NM	NJ	21-12-20
C Drawing updated following comments from Hampshire County Council	NM	RS	NJ	09-06-20
B Drawing updated following comments from Hampshire County Council	NM	RS	NJ	19-02-20
A Drawing updated following layout adjustments	NM	RS	NJ	29-01-20
Revision Notes:	Dwn	Chk	App	Date

FOR CONSTRUCTION



84 North Street
Guildford
Surrey
GU1 4AU
T: 01483 531 300

Cargo Works
1-2 Hatfields
London
SE1 9PG
T: 020 8065 5208

www.motion.co.uk

Client:
South Downs Gospel Hall Trust

Project:
Land at Headley Road, Grayshott

Title:
Section 278 - Proposed New Access
General Arrangement

Scale: 1:100	Size: A1	Date: 2019-11-12
Drawn: NM	Chk'd: SC	Appr'd: NJ
Drawing: S278-1910025-100-01	Revision: D	